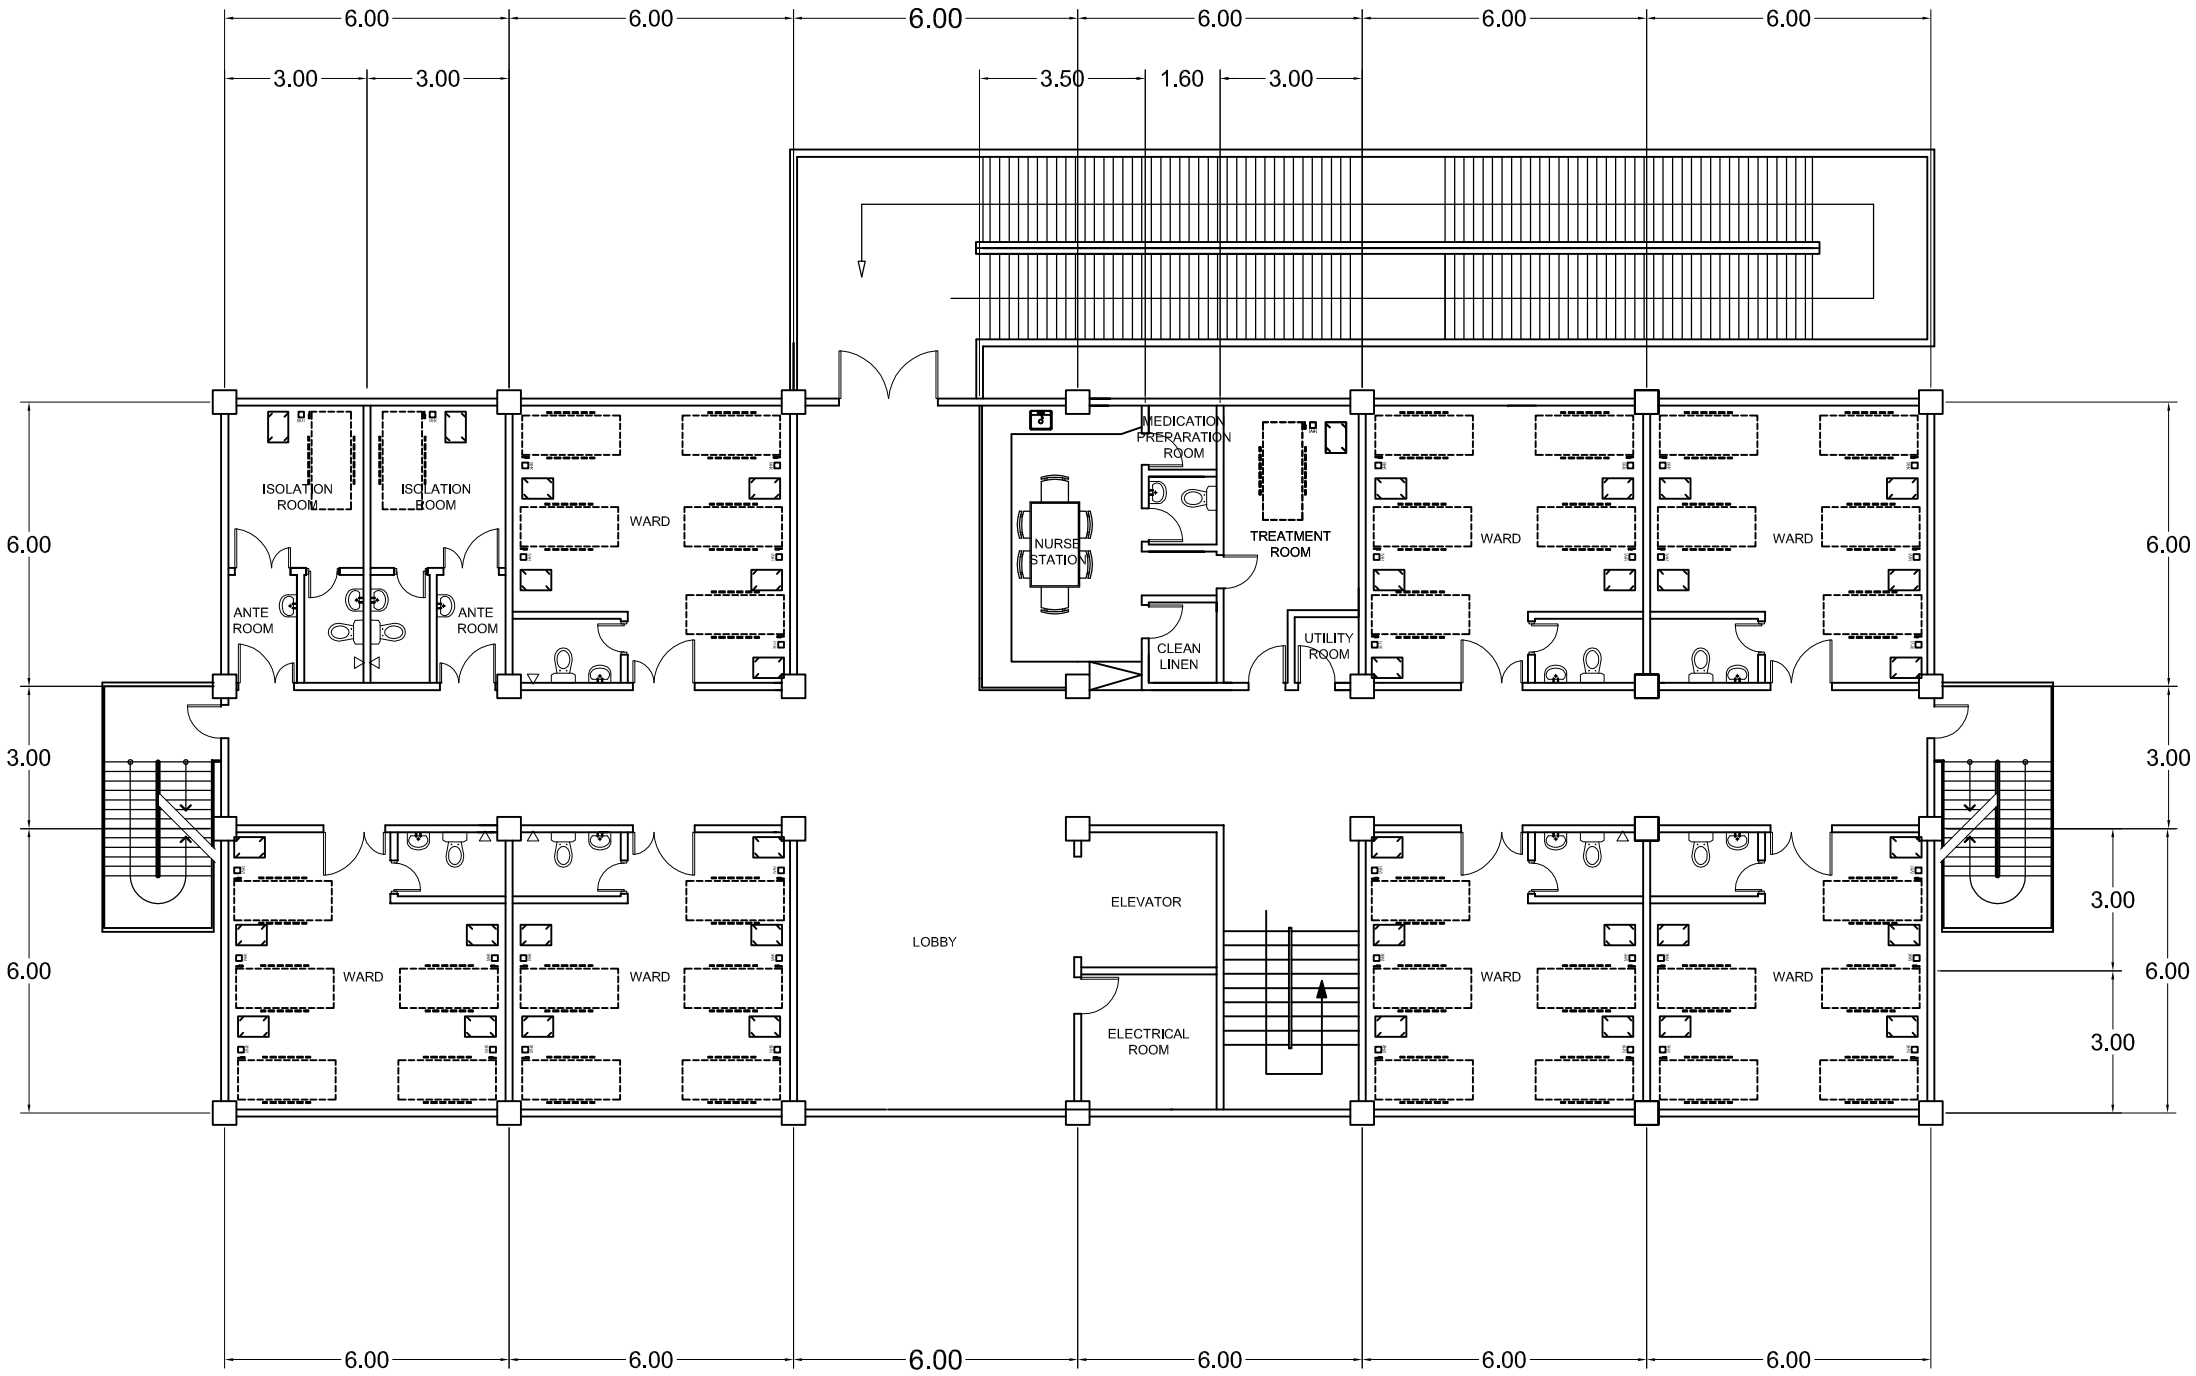


# SECOND FLOOR PLAN

SCALE 1:100

| REPUBLIC OF THE PHILIPPINES<br>PROVINCE OF BATAAN<br>BATAAN GENERAL HOSPITAL AND MEDICAL CENTER<br>BALANGA CITY, BATAAN<br>ENGINEERING AND FACILITIES MANAGEMENT SECTION | PROJECT TITLE:<br>PROPOSED FIVE (5) STOREY MEDICAL WARD AND ICU BUILDING<br>CAD BY: J.D. SANTOS | PREPARED AND SUBMITTED BY:<br>JOHN DARREL M. SANTOS, CE<br>ENGINEER IV | RECOMMENDING APPROVAL:<br>MYRNA V. MAGAT<br>CHIEF ADMINISTRATIVE OFFICER | APPROVED BY:<br>DR. GLORY V. BALTAZAR<br>MEDICAL CENTER CHIEF II | SHEET NO:<br>2/5 |
|---|---|---|---|---|---|